DRAFT#1

QT#38479

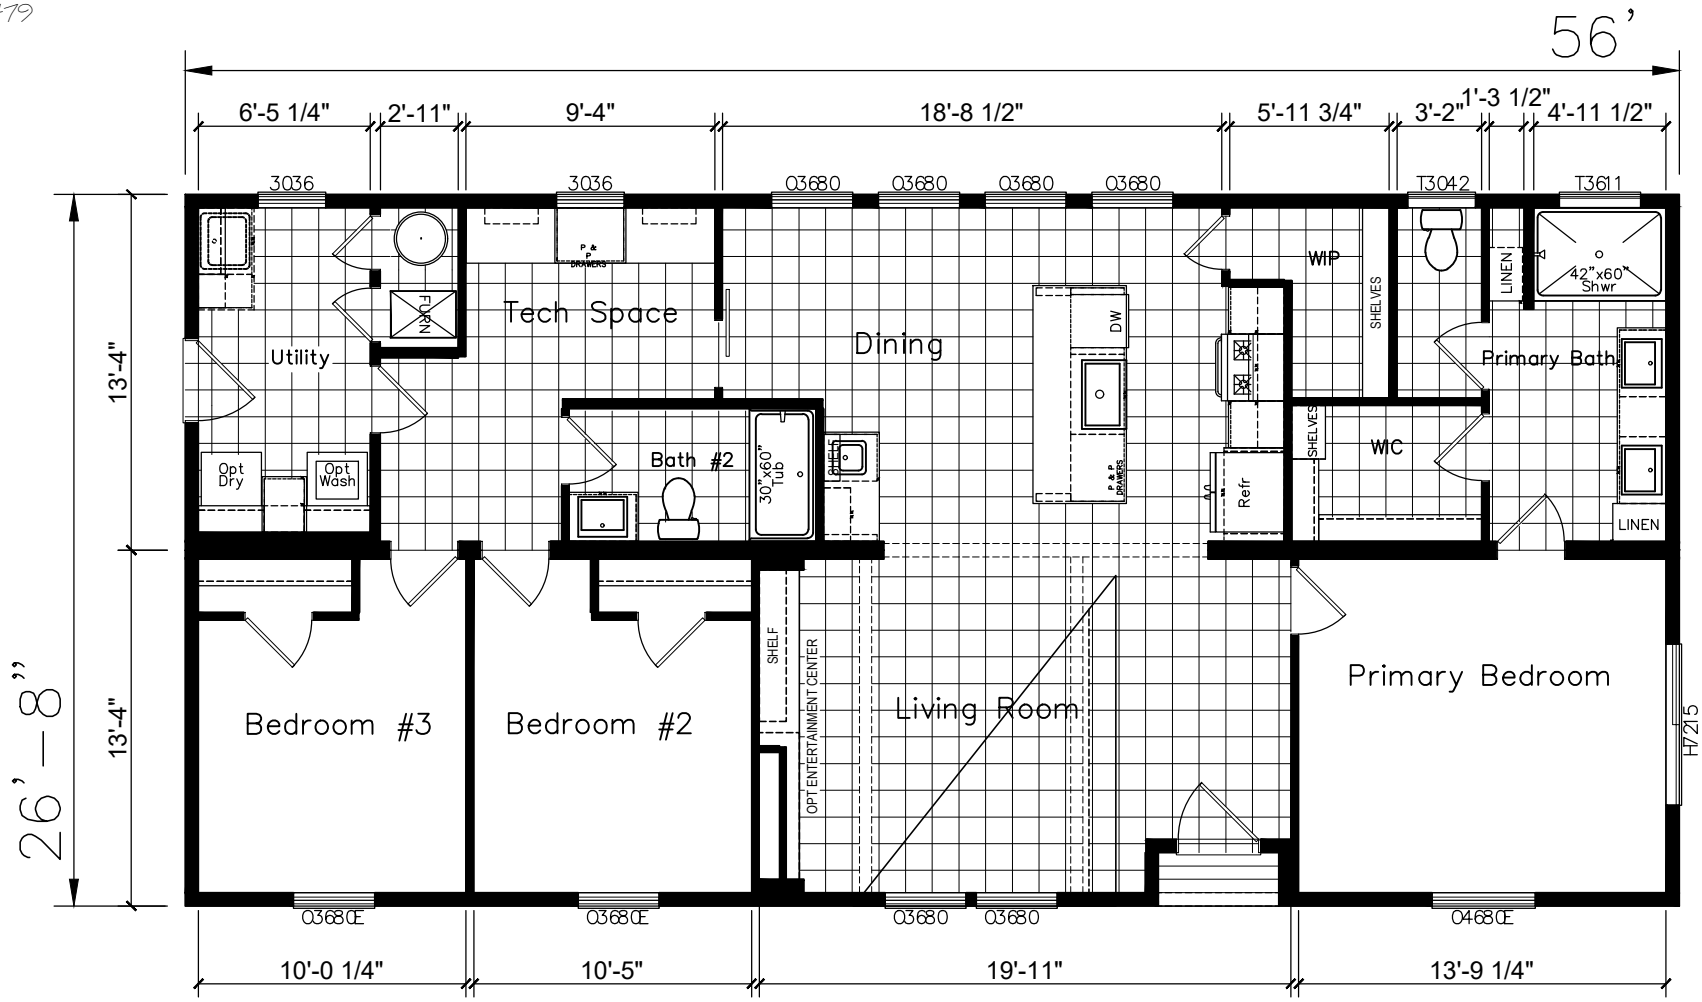

REDMAN HOMES

840 PALM ST. P.O. BOX 429 LINDSAY, CA 93247

MODIFICATIONS

PROJECT: 009-AL-2856H32A4A
56'-0" x 26'-8"
3 BD 2 BT

DRAWN BY: LMATA
DATE: 4/21/25
SCALE: NOT TO SCALE

TITLE: LITERATURE PLAN

FILENAME: QT# 38479

SHEET: L-101

PROPRIETARY AND CONFIDENTIAL
THESE DRAWINGS AND SPECIFICATIONS ARE ORIGINAL, PROPRIETARY AND CONFIDENTIAL MATERIALS OF CHAMPION.
COPYRIGHT ©1976-2025 BY CHAMPION